TRACT 2663

A SUBDIVISION OF
PARCEL 4
OF PARCEL MAP CO 86–146
(42–PM–12)

County of San Luis Obispo
State of California
MARCH ~ 2006

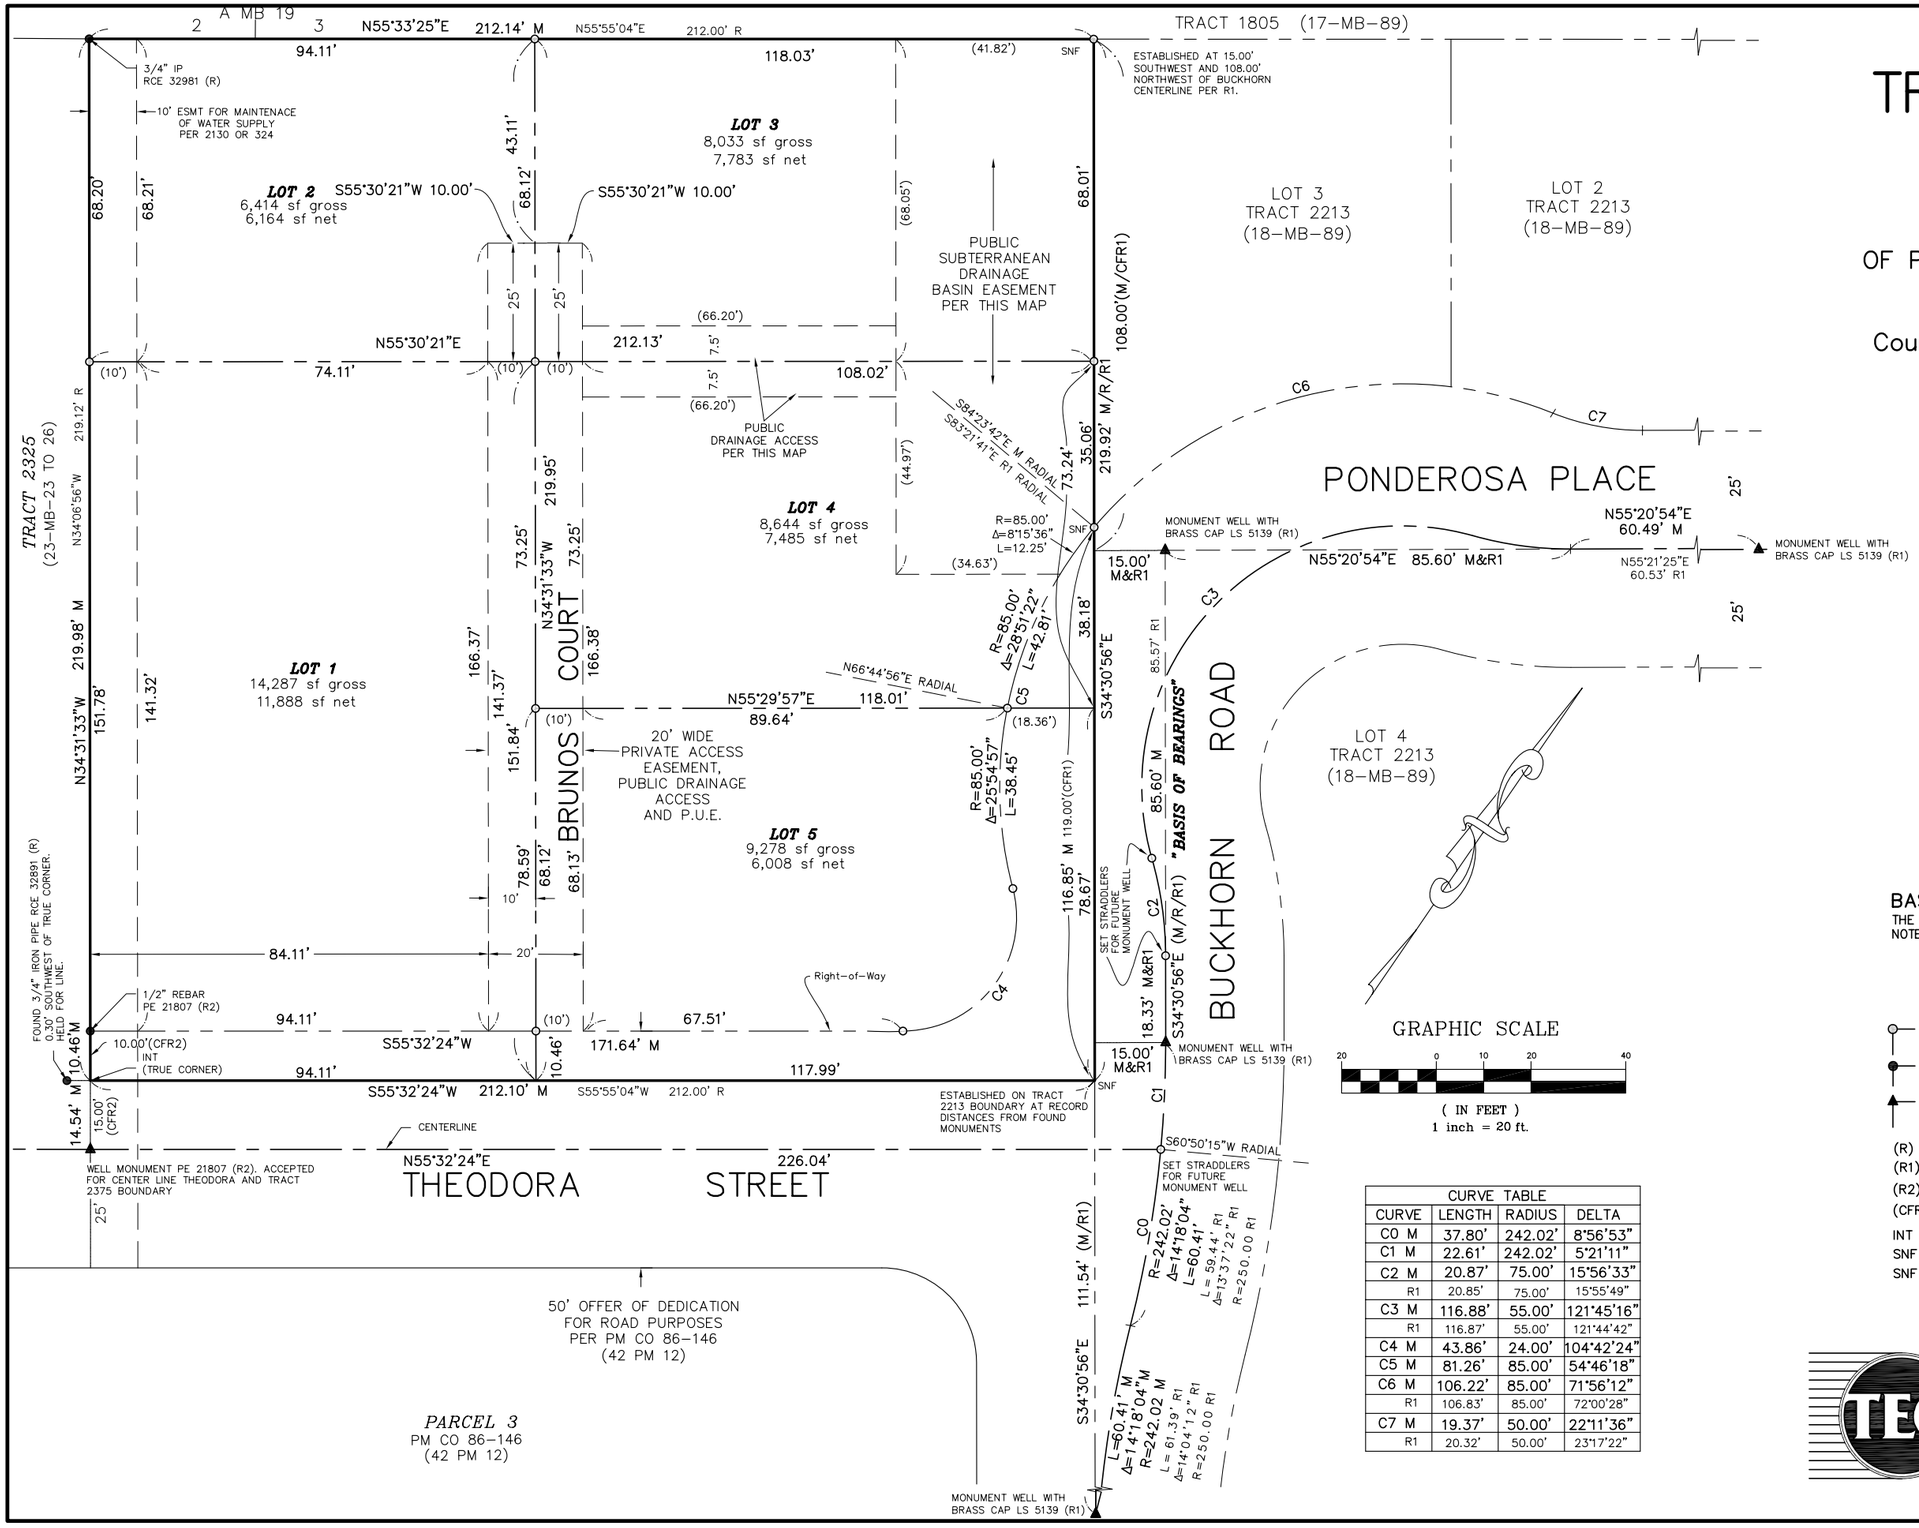

BASIS OF BEARINGS

THE CENTERLINE OF BUCKHORN ROAD BEING NOTED AS S34°30'56"E PER (R1).

LEGEND

- SET 5/8" REBAR W/PLASTIC CAP LS 4283, UNLESS OTHERWISE NOTED
- FOUND MONUMENTS AS NOTED
- FOUND MONUMENTS AS NOTED

(R)	42–PM–12
(R1)	18–MB–89
(R2)	23–MB–25
(CFR#)	CALCULATED FROM THE GIVEN RECORD
INT	ESTABLISHED BY INTERSECTION
SNF	SEARCHED, NOTHING FOUND
SNF	SEARCHED, NOTHING FOUND

CURVE TABLE

CURVE	LENGTH	RADIUS	DELTA
C0 M	37.80'	242.02'	8°56'53"
C1 M	22.61'	242.02'	5°21'11"
C2 M	20.87'	75.00'	15°56'33"
R1	20.85'	75.00'	15°55'49"
C3 M	116.88'	55.00'	121°45'16"
R1	116.87'	55.00'	121°44'42"
C4 M	43.86'	24.00'	104°42'24"
C5 M	81.26'	85.00'	54°46'18"
C6 M	106.22'	85.00'	71°56'12"
R1	106.83'	85.00'	72°00'28"
C7 M	19.37'	50.00'	22°11'36"
R1	20.32'	50.00'	23°17'22"

CIVIL ENGINEERING CONSULTANTS
4115 Broad Street, Suite B–1 SLO, CA 93401
Ph. (805) 541–2114, Fax (805) 541–2132

TEC KELLEY003